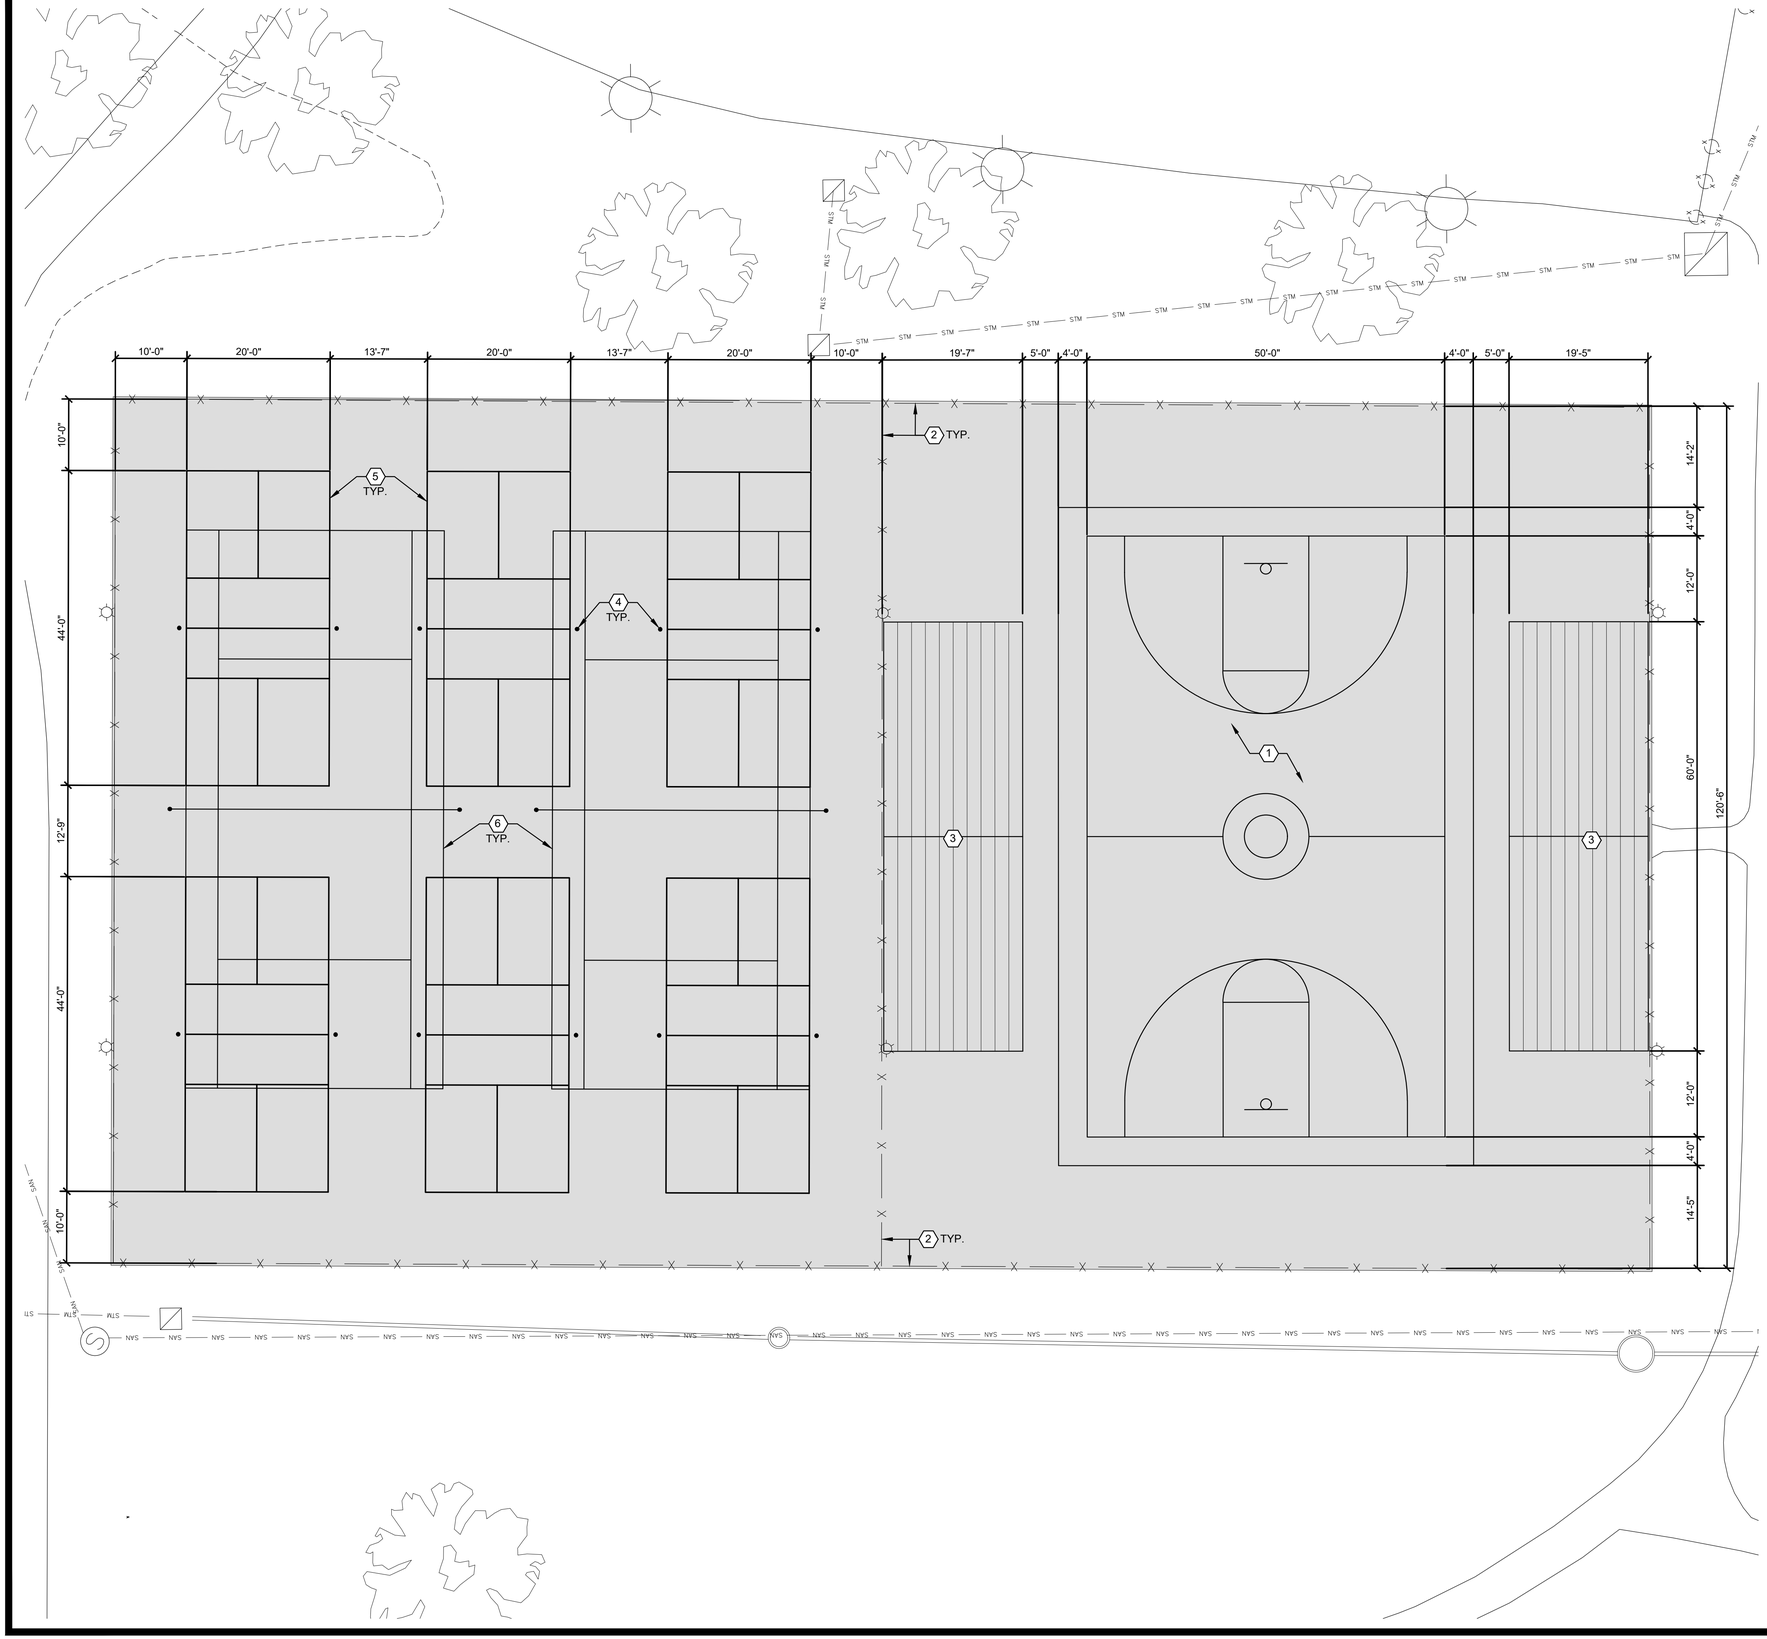

EXISTING LEGEND

◉	5/8" REBAR W/ CAP SET
▣	FOUND MONUMENTATION
●	CALCULATED POINT
	PROPERTY LINE
	STREAM
X X X	FENCE
S SAN	SANITARY SEWER
D STM	STORM SEWER
W	WATER LINE
G	GAS LINE
FIBER	UNDERGROUND FIBER LINE
UE	UNDERGROUND ELECTRIC
T	OVERHEAD TELEPHONE
	FIRE HYDRANT
	WATER OR GAS METER
	WATER OR GAS VALVES
	UTILITY POLE
	LIGHT POLE
	SIGN
	BOREHOLE
	TREELINE

GENERAL NOTES

1. PREPARE SURFACE ACCORDING TO MANUFACTURERS RECOMMENDATIONS.
2. DEPRESSIONS AND CRACKS TO BE FILLED ACCORDING TO MANUFACTURERS RECOMMENDATIONS TO CREATE A SMOOTH AND LEVEL PLAYING SURFACE.
3. CENTER COURTS BETWEEN FENCING.

KEY NOTES

1. COURT PAINT - SURFACE 1 OR APPROVED EQUAL (MATCH EX. PAINT SCHEME BLUE & GRAY) - SEE SPECIFICATIONS
2. PAINT CHAIN-LINK FENCE - SEE SPECIFICATIONS
3. 10 ROW ALUMINUM BLEACHERS 30'L X 19'-4 ½" (2 PER SIDE) - SEE SPECIFICATIONS
4. NET POST HOLE COVERS - OWNER TO SELECT COLOR / MATERIAL
5. PICKLE BALL COURT STRIPING - SURFACE 1 OR APPROVED EQUAL
6. TENNIS COURT STRIPING - SURFACE 1 OR APPROVED EQUAL
7. BASKETBALL COURT STRIPING - SURFACE 1 OR APPROVED EQUAL

N

10 5 0 10 20

SCALE: 1" = 10' FEET

ZMM ARCHITECTS ENGINEERS
222 Lee Street, West
Charleston, West Virginia 25302
Phone: 304.342.0159
Fax: 304.345.8144
www.zmm.com

REVISIONS NO.	DESCRIPTION	DATE

The New
SPORTS COURT REHABILITATION at SHAWNEE SPORTS COMPLEX
Kanawha County Commission
Institute, West Virginia

CONSTRUCTION DOCUMENTS

© by ZMM, INC.

SITE LAYOUT PLAN

DRAWN	CHECKED
JMS	ARK
	DATE: 03 . 26 . 2021
	COMM. NO.

C310